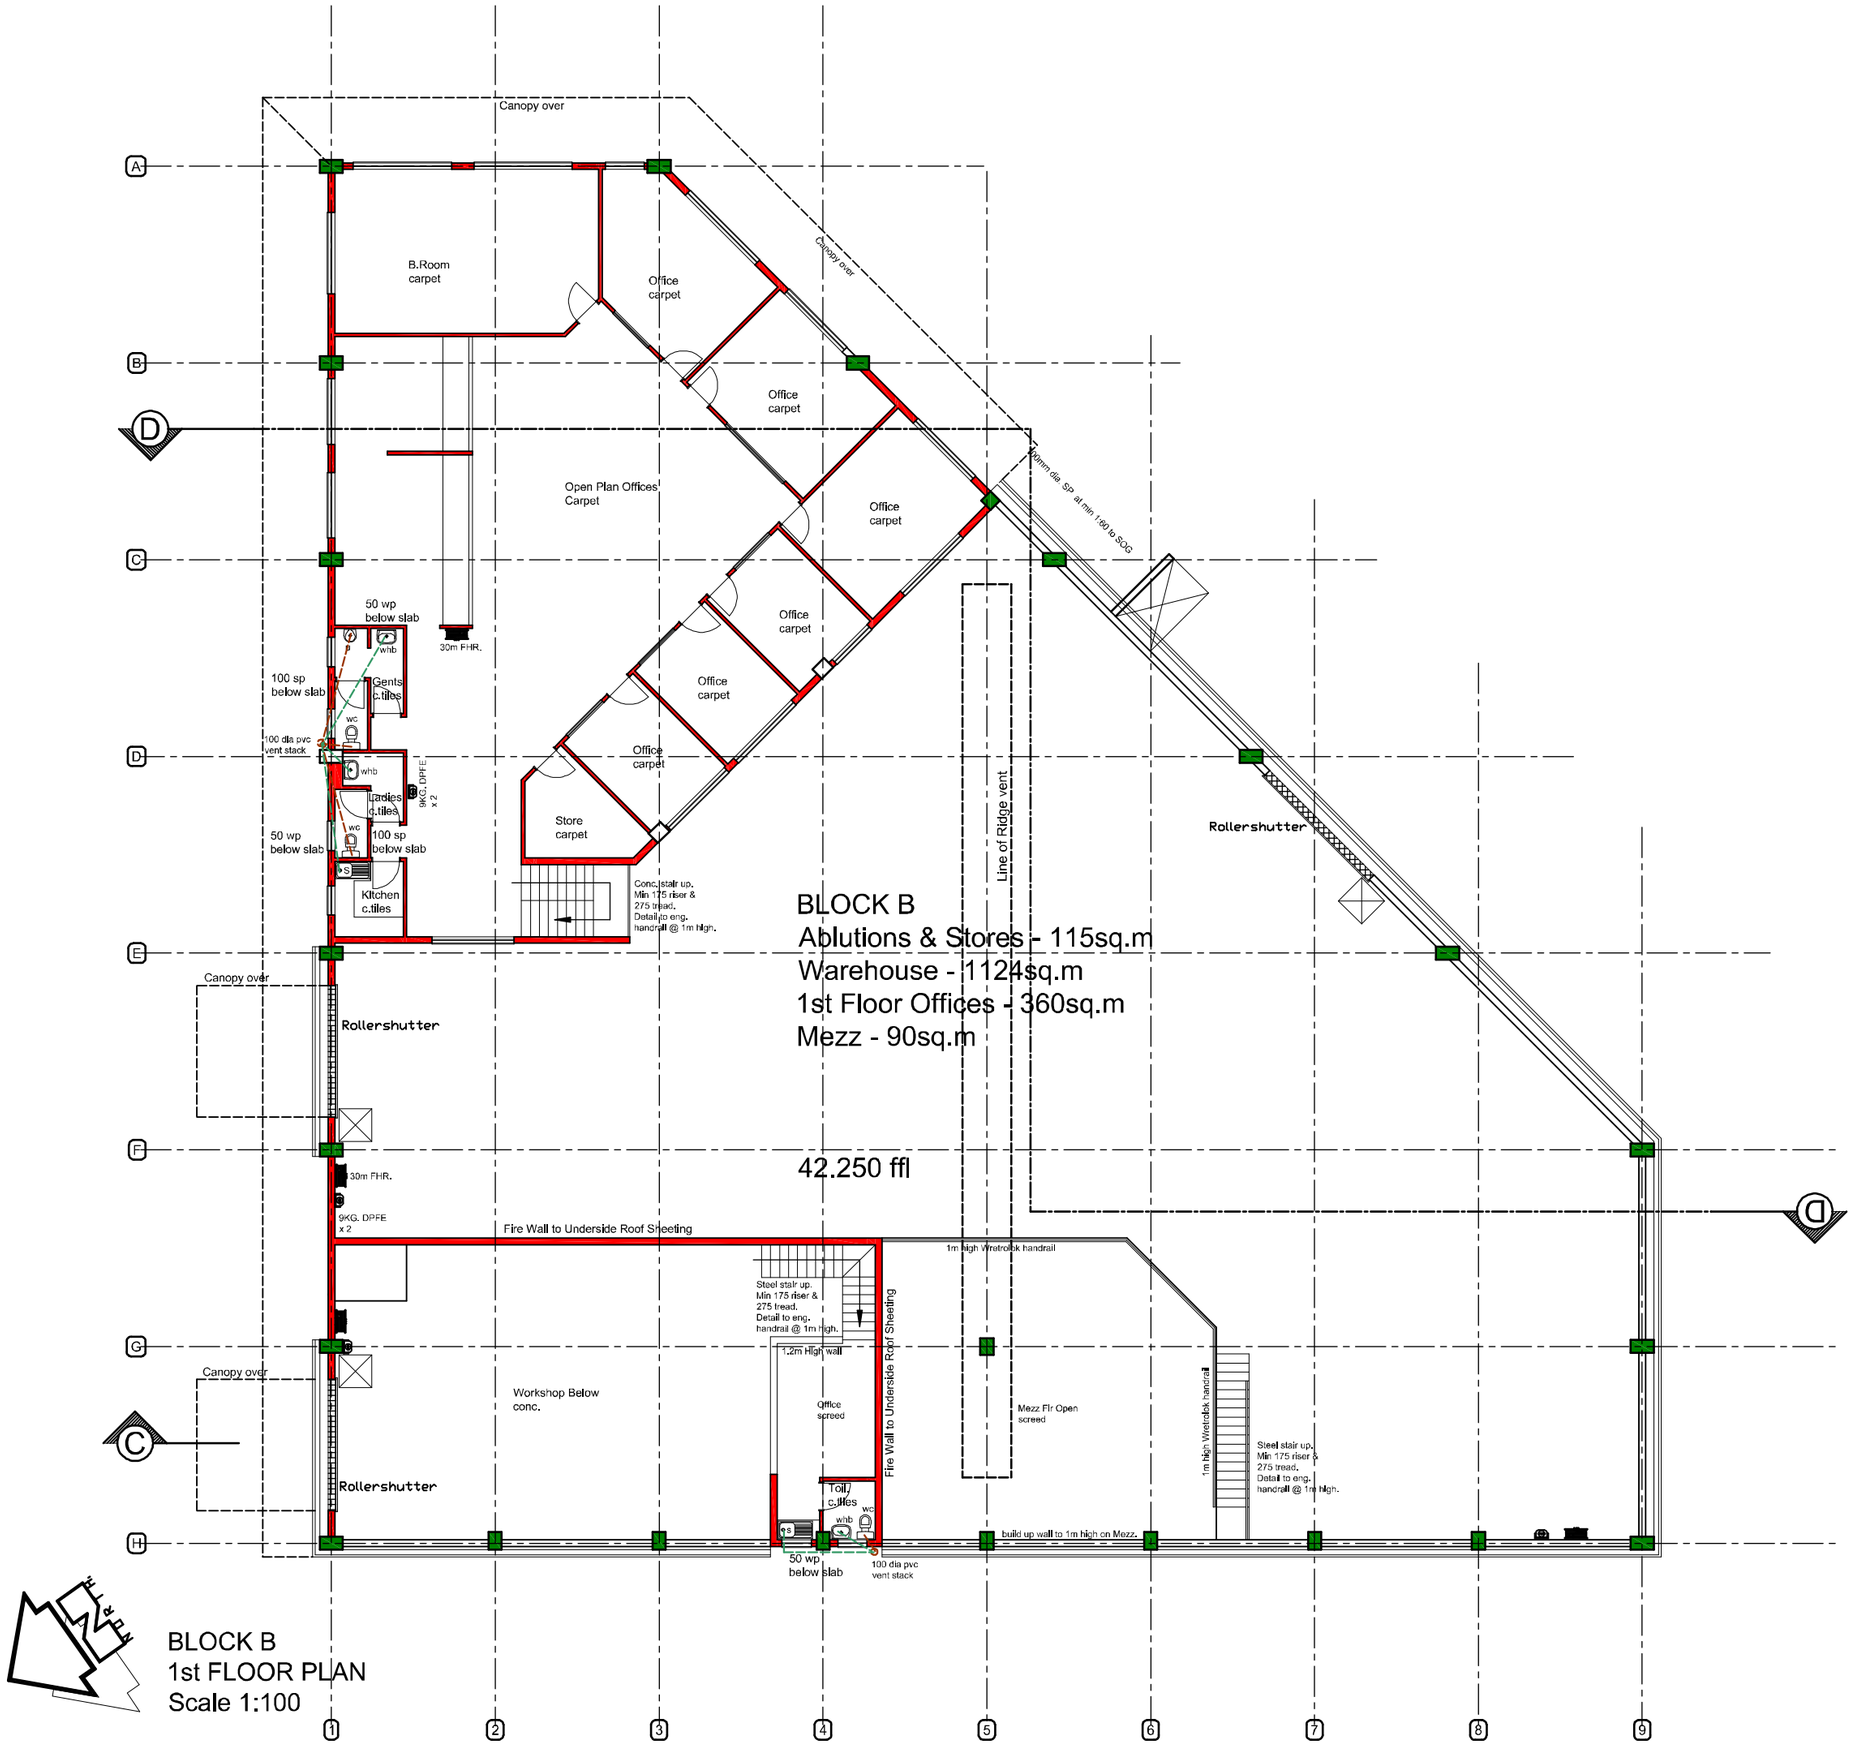
Canopy over
B.Room carpet
Office carpet
Open Plan Offices Carpet
Store carpet
50 wp below slab
30m FHR.
100 sp below slab
Gents c.tiles
100 dia pvc vent stack
whb
wc
Ladies c.tiles
9KG. DPFE x 2
Kitchen c.tiles
Conc. stair up. Min 175 riser & 275 tread. Detail to eng. handrail @ 1m high.
Line of Ridge vent
Rollershutter
100mm dia SP at min 1:60 to SOG
BLOCK B
Ablutions & Stores - 115sq.m
Warehouse - 1124sq.m
1st Floor Offices - 360sq.m
Mezz - 90sq.m
42.250 ffl
Fire Wall to Underside Roof Sheeting
Steel stair up. Min 175 riser & 275 tread. Detail to eng. handrail @ 1m high.
1.2m High wall
Workshop Below conc.
Office screed
Toilet c.tiles
Mezz Flr Open screed
1m high Weldlock handrail
build up wall to 1m high on Mezz.
BLOCK B
1st FLOOR PLAN
Scale 1:100